SIGNAGE SPECIFICATIONS

1. **CUSTOM**
   Custom Reface Existing Champagne Monument Sign - Opaque Bkg.
2. **K3-HALO**
   Halo Lit Letters / White and Full Color Illumination / SF
3. **K3-HALO**
   Halo Lit Letters / White and Full Color Illumination / SF
4. **NO ACTION**
5. **NO ACTION**
6. **NO ACTION**
7. **P1**
   Manufacture and Install (1) Directional Sign
8. **P1**
   Manufacture and Install (1) Directional Sign
9. **P1**
   Manufacture and Install (1) Directional Sign
10. **NO ACTION**
11. **NO ACTION**
12. **NO ACTION**
13. **NO ACTION**
14. **NO ACTION**
15. **NO ACTION**
16. **NO ACTION**
17. **NO ACTION**
18. **NO ACTION**
19. **CUSTOM**
    Manufacture and Install (1) Standard DOT Stop Sign
20. **R1**
    Manufacture and Install (1) set of Door Vinyl
21. **K3-HALO**
    Halo Lit Letters / White and Full Color Illumination / SF

vision Notes

DESIGN DRAWING 1 of 13

Request Number:

PRJ-BOA2-43408

File Location:
W:\Bank of America 2\Art\Drawings\

11 X 17 TEMPLATE VERSION 5.0

H.1.9.

No.	Designer	Date
1		
2		
3		
4		
5		
6		

This is an original unpublished drawing created by Coast Sign, Inc. It is submitted for your personal use in conjunction with a project being planned for you by Coast Sign, Inc.. And shall not be reproduced, used by or disclosed to any firm or corporation for any purpose whatsoever without written permission.

Project Name: Bank of America - Site ID # MIN007660
Address: 70 OLD COUNTY RD.
City / State: BRISBANE, CA 940051307
Client Approval: Date:

Date: 03-01-10
Scale: NTS
Drawn: VR
Sales: ER

COAST SIGN
INCORPORATED
1500 West Embassy St. Anaheim, CA 92802
(714) 520-9144 FAX: (714) 520-5847

SITE PLAN

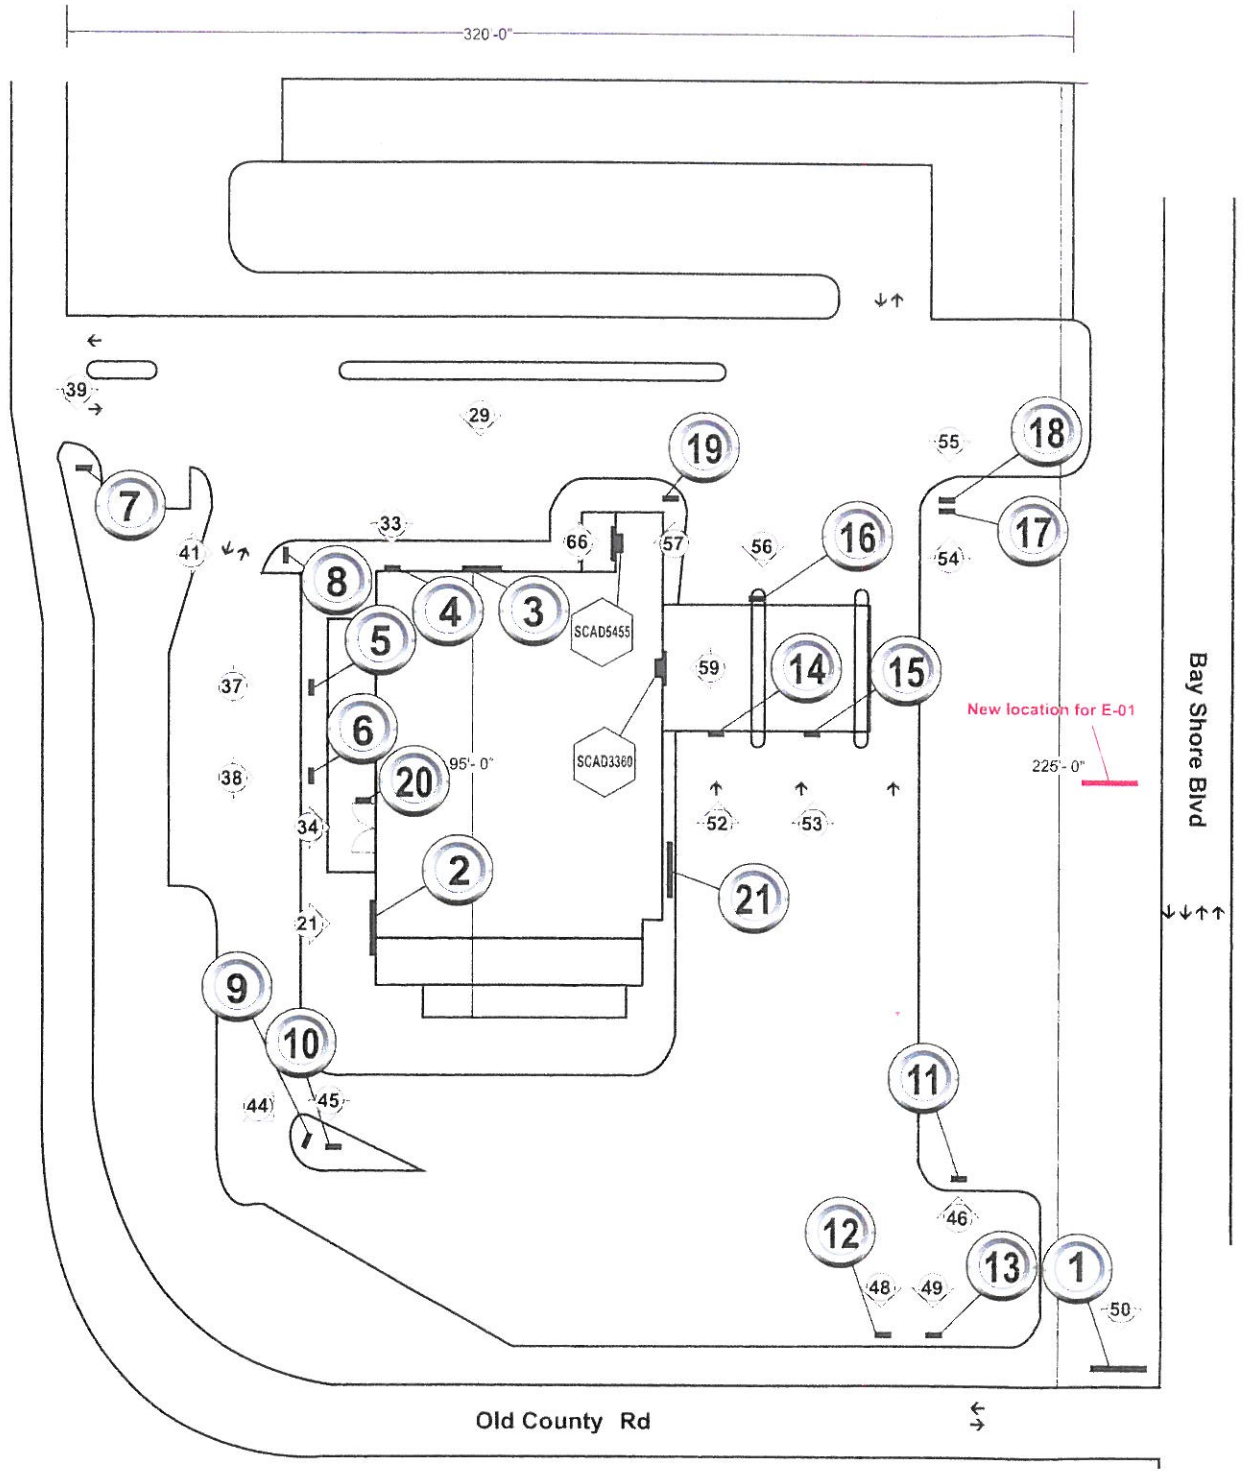

H.1.10.

EXISTING PHOTO- SIGN 1

ENHANCED PHOTO- SIGN 1

COAST SIGN
INCORPORATED
1500 West Embassy St. Anaheim, CA 92802
(714) 520-9144 FAX: (714) 520-5847

Date: 03-01-10	Project Name: Bank of America - S
Scale:	Address: 70 OLD COUNTY R
Drawn: VR	City / State: BRISBANE CA 940
Sales: ER	Client Approval:

H.1.11.

SIGNAGE LAYOUTS

Scale: 1/2" =1'

1

CUSTOM REPLACEMENT FACE

COLOR LEGEND	
	PAINT: Mathews Red #MP 49696 VINYL: 3M #3632-2472
	VINYL: #3632-8222
	VINYL: 3M #3635-70 diffuser

Specifications:

Custom Reface Existing Champagne Monument Sign - Opaque Background.

Restoration and Fabrication Notes:

Custom reface existing sign with new opaque faces - only signature to illuminate. Paint finish all exterior surfaces of sign head Bank of America red. Satin finish. Sign face to be .177" clear acrylic (Acrysteel or approved equal) first surface decorate with 3M 3630-20 white cut to the full character size including outline based on .022b. Overlay with 3M BOA blue (red at flagscape) film cut to the dimensioned cap height. Center in white background for even outline at perimeter. Second surface decorate with white blockout film. Weed out letters/flagscape to extent of outline. Overlay entire second surface with 3M diffuser film #3635-70 white.

Comments:

Sign is to be moved to the center of the patch of grass. See the site plan for details on the new location.

H.1.12.

EXISTING PHOTO- SIGN 2

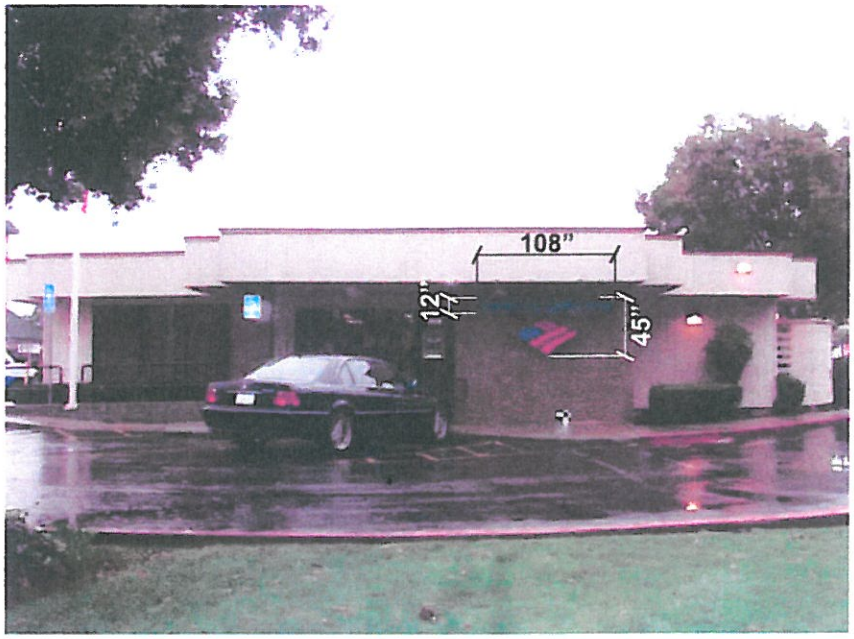

ENHANCED PHOTO- SIGN 2

COAST SIGN
INCORPORATED
1500 West Embassy St. Anaheim, CA 92802
(714) 520-9144 FAX: (714) 520-5847

Date: 03-01-10	Project Name: Bank of America - S
Scale:	Address: 70 OLD COUNTY R
Drawn: VR	City / State: BRISBANE, CA 940
Sales: ER	Client Approval:

H.1.13.

SIGNAGE LAYOUTS

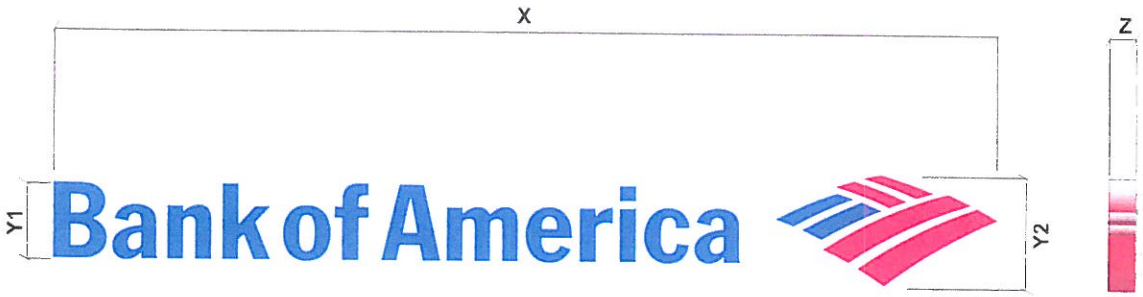

FRONT VIEW

SIDE VIEW

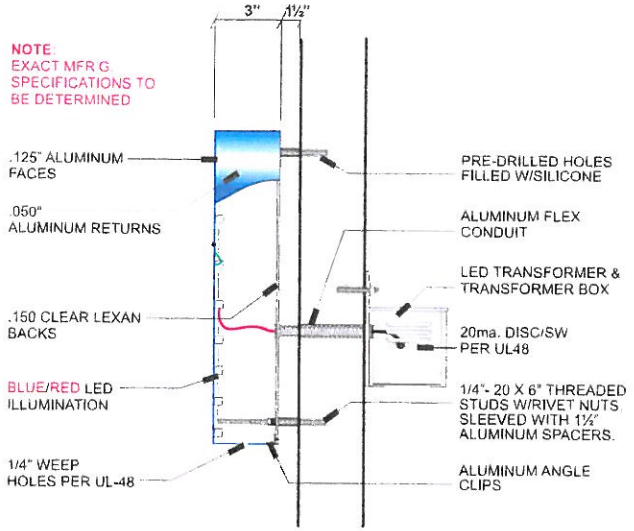

SECTION DETAIL @ REVERSE CHANNEL LETTERS

Scale: NTS

Specifications:

Faces- Aluminum Letter/Symbol faces w/applied first surface 3M vinyl. Colors as shown in legend.

Returns- Aluminum Letter/Symbol returns paint to match faces.

Mounting- Illuminated Letters/Symbol affixed to wall w/peg mount hardware (Not to exceed 1½" Stand-off).

Comments- Recommended HALO channel letters, w/opaque face, center in overhead fascia, as shown on morph. *** Note: 165 sq. ft. MAXIMUM total for building- must be submitted for review-1 sq. ft per linear foot of frontage. Current recommendations exceed code.

2

DIMENSION LEGEND					
PRODUCT	Y1	Y2	X	Z	SQ. FT.
K6-HALO-FC	36"	53"	37'-0"	3"	163.25
K5-HALO-FC	30"	43"	30'-11"	3"	113.37
K4-HALO-FC	24"	35"	24'-8"	3"	72.56
K3-HALO-FC	18"	27"	18'-6"	3"	40.81
K2-HALO-FC	15"	22"	15'-4"	3"	28.34
K1-HALO-FC	12"	18"	12'-4"	3"	18.14
K1.1-HALO-FC	9"	13"	111"	3"	10.2

COLOR LEGEND	
	PAINT: Mathews Red #MP 49696
	PAINT: Mathews Blue #MP 2167

H.1.14.

EXISTING PHOTO- SIGN 3

ENHANCED PHOTO- SIGN 3

COAST SIGN
INCORPORATED
1500 West Embassy St. Anaheim, CA 92802
(714) 520-9144 FAX: (714) 520-5847

Date: 03-01-10	Project Name: Bank of America -
Scale:	Address: 70 OLD COUNTY
Drawn: VR	City / State: BRISBANE CA 94
Sales: ER	Client Approval:

H.1.15.

SIGNAGE LAYOUTS

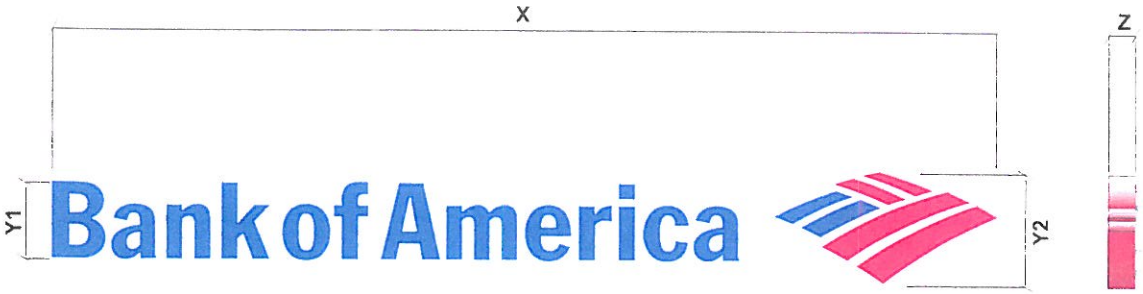

FRONT VIEW

SIDE VIEW

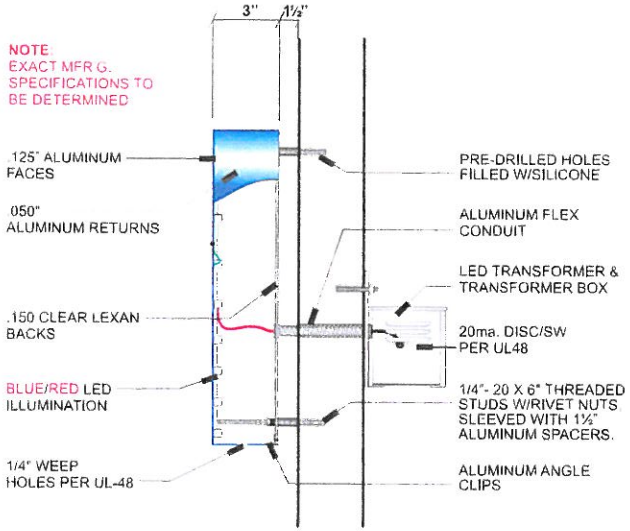

SECTION DETAIL @ REVERSE CHANNEL LETTERS

Scale: NTS

Specifications:

Faces- Aluminum Letter/Symbol faces w/applied first surface 3M vinyl. Colors as shown in legend.

Returns- Aluminum Letter/Symbol returns paint to match faces.

Mounting- Illuminated Letters/Symbol affixed to wall w/peg mount hardware (Not to exceed 1½" Stand-off).

Commnets- Recommended HALO channel letters, w/opaque face, center in overhead fascia, as shown on morph. Note: Relocate exterior lights to accommodate new sign. *** Note: 165 sq. ft. MAXIMUM total for building- must be submitted for review-1 sq. ft per linear foot of frontage. Current recommendations exceed code.

3

DIMENSION LEGEND					
PRODUCT	Y1	Y2	X	Z	SQ. FT.
K6-HALO-FC	36"	53"	37'-0"	3"	163.25
K5-HALO-FC	30"	43"	30'-11"	3"	113.37
K4-HALO-FC	24"	35"	24'-8"	3"	72.56
K3-HALO-FC	18"	27"	18'-6"	3"	40.81
K2-HALO-FC	15"	22"	15'-4"	3"	28.34
K1-HALO-FC	12"	18"	12'-4"	3"	18.14
K1.1-HALO-FC	9"	13"	111"	3"	10.2

COLOR LEGEND	
	PAINT: Mathews Red #MP 49696
	PAINT: Mathews Blue #MP 2167

H.1.16.

EXISTING PHOTO- SIGN 21

ENHANCED PHOTO- SIGN 21

COAST SIGN
INCORPORATED
1500 West Embassy St. Anaheim, CA 92802
(714) 520-9144 FAX: (714) 520-5847

Date: 03-01-10	Project Name: Bank of America - S
Scale:	Address: 70 OLD COUNTY R
Drawn: VR	City / State: BRISBANE, CA 940
Sales: ER	Client Approval:

H.1.17.

SIGNAGE LAYOUTS

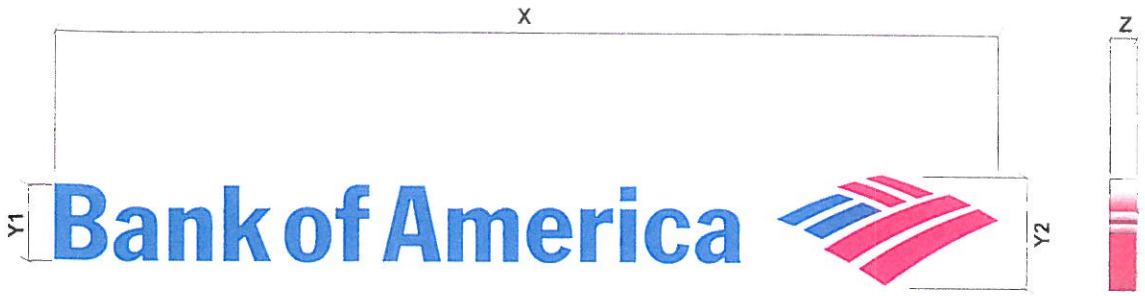

FRONT VIEW

SIDE VIEW

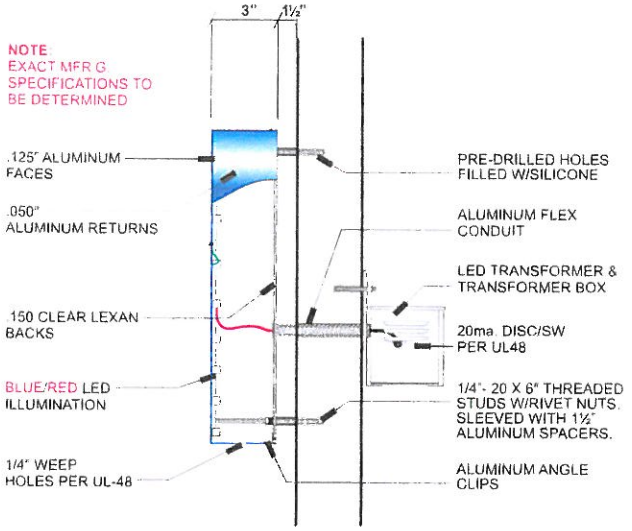

SECTION DETAIL @ REVERSE CHANNEL LETTERS

Scale: NTS

Specifications:

Faces- Aluminum Letter/Symbol faces w/applied first surface 3M vinyl. Colors as shown in legend.

Returns- Aluminum Letter/Symbol returns paint to match faces.

Mounting- Illuminated Letters/Symbol affixed to wall w/peg mount hardware (Not to exceed 1½" Stand-off).

Comments- Recommended HALO channel letters, w/opaque face, are to be 4 ft. from left corner, as shown on morph. Identifies previously unbranded side of bank facing Bay Shore Blvd. *** Note: 165 sq. ft. MAXIMUM total for building- must be submitted for review-1 sq. ft per linear foot of frontage. Current recommendations exceed code.

21

DIMENSION LEGEND					
PRODUCT	Y1	Y2	X	Z	SQ. FT.
K6-HALO-FC	36"	53"	37'-0"	3"	163.25
K5-HALO-FC	30"	43"	30'-11"	3"	113.37
K4-HALO-FC	24"	35"	24'-8"	3"	72.56
K3-HALO-FC	18"	27"	18'-6"	3"	40.81
K2-HALO-FC	15"	22"	15'-4"	3"	28.34
K1-HALO-FC	12"	18"	12'-4"	3"	18.14
K1.1-HALO-FC	9"	13"	111"	3"	10.2

COLOR LEGEND	
	PAINT: Mathews Red #MP 49696
	PAINT: Mathews Blue #MP 2167

H.1.18.

EXISTING PHOTO- SIGN 7

SIGNAGE LAYOUTS

PLAN VIEW

Specifications:

Face- Rolled & Radius aluminum face w/ first surface 3M Reflective vinyl. Colors as shown in legend.

Cabinet- Brakeformed aluminum, painted. Colors as shown in legend.

Pipes- 3" Square Aluminum square tubes.

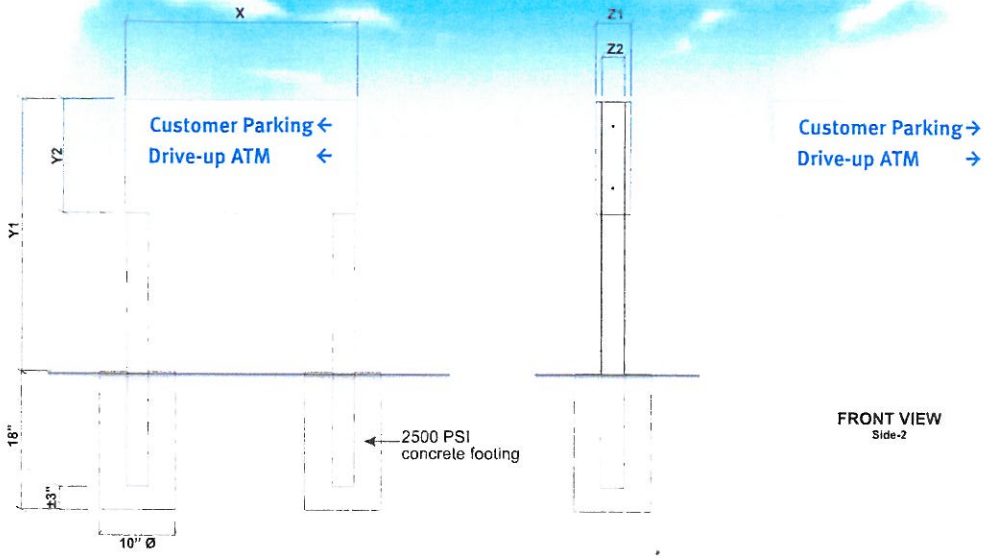

FRONT VIEW
Side-2

FRONT VIEW
Side-1

SIDE VIEW

7

DIMENSION LEGEND						
PRODUCT	Y1	Y2	X	Z1	Z2	SQ. FT.
P1	36"	15"	30"	4 1/2"	3"	3.13

COLOR LEGEND	
	PAINT: Champagne Metallic Semi-gloss AKZO-NOBEL #BNK 250 or Semi-gloss Matthews #MP21314
	VINYL: Reflective 3M Series #SC-005

H1.16

COAST SIGN INCORPORATED
1500 West Embassy St. Anaheim, CA 92802
(714) 520-9144 FAX: (714) 520-5847

Date:	03-01-10
Scale:	
Drawn:	VR
Sales:	ER
Project Name:	Bank of America - Site ID # MIN007660
Address:	70 OLD COUNTY RD.
City / State:	BRISBANE CA 940051307
Client Approval:	Date:

This is an original unpublished drawing created by Coast Sign, Inc. It is submitted for your personal use in conjunction with a project being planned for you by Coast Sign, Inc. And shall not be reproduced, used by or disclosed to any firm or corporation for any purpose whatsoever without written permission.

No.	Designer	Date	Revision Notes
1			
2			
3			
4			
5			
6			

DESIGN DRAWING 5 of 13

Request Number:
PRJ-BOA2-43408

File Location:
W:\Bank of America 2\Art Drawings\

EXISTING PHOTO- SIGN 8

SIGNAGE LAYOUTS

PLAN VIEW

Specifications:
Face- Rolled & Radius aluminum face w/ first surface 3M Reflective vinyl. Colors as shown in legend.
Cabinet- Brakeformed aluminum, painted. Colors as shown in legend.
Pipes- 3" Square Aluminum square tubes.

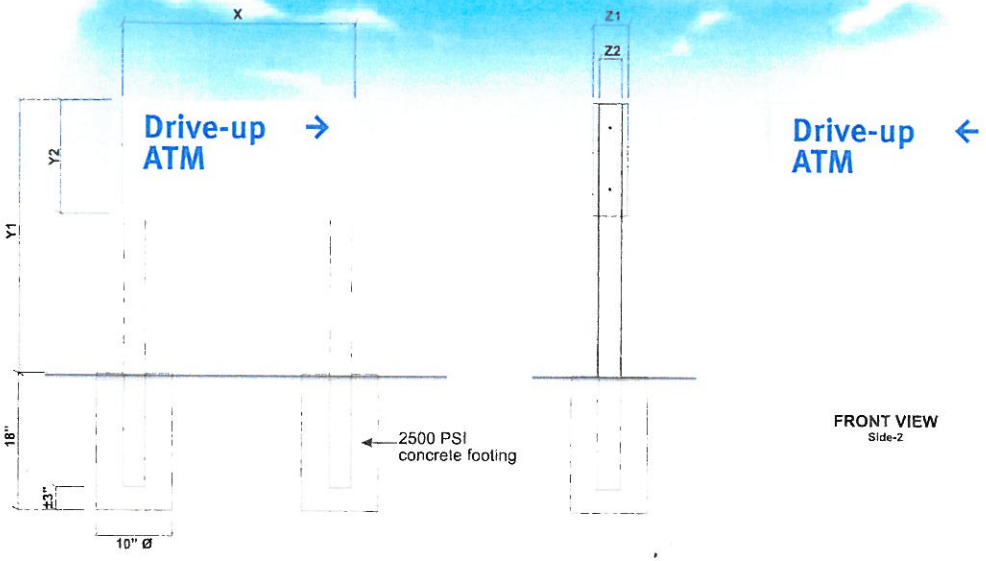

FRONT VIEW
Side-1

SIDE VIEW

FRONT VIEW
Side-2

8

DIMENSION LEGEND						
PRODUCT	Y1	Y2	X	Z1	Z2	SQ. FT.
P1	36"	15"	30"	4 1/2"	3"	3.13

COLOR LEGEND	
☐	PAINT: Champagne Metallic Semi-gloss AKZO-NOBEL #BNK 250 or Semi-gloss Matthews #MP21314
■	VINYL: Reflective 3M Series #SC-005

H.1.20.

COAST SIGN INCORPORATED
1500 West Embassy St. Anaheim, CA 92802
(714) 520-9144 FAX: (714) 520-5847

Date: 03-01-10	Project Name: Bank of America - Site ID # MIN007660
Scale:	Address: 70 OLD COUNTY RD.
Drawn: VR	City / State: BRISBANE, CA 940051307
Sales: ER	Client Approval: Date:

This is an original unpublished drawing created by Coast Sign, Inc. It is submitted for your personal use in conjunction with a project being planned for you by Coast Sign, Inc. And shall not be reproduced, used by or disclosed to any firm or corporation for any purpose whatsoever without written permission.

No.	Designer	Date	Revision Notes
1			
2			
3			
4			
5			
6			

DESIGN DRAWING 6 of 13
Request Number:
PRJ-BOA2-43408
File Location
W:\Bank of America 2\Art\Drawings\

EXISTING PHOTO- SIGN 9

SIGNAGE LAYOUTS

PLAN VIEW

Specifications:
Face- Rolled & Radius aluminum face w/ first surface 3M Reflective vinyl. Colors as shown in legend.
Cabinet- Brakeformed aluminum, painted. Colors as shown in legend.
Pipes- 3" Square Aluminum square tubes.

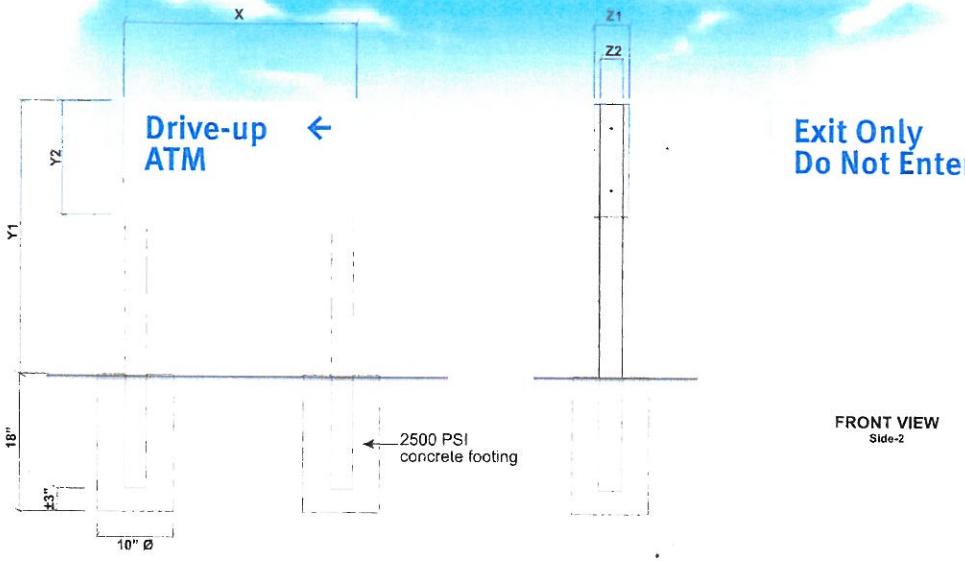

FRONT VIEW
Side-2

FRONT VIEW
Side-1

SIDE VIEW

9

DIMENSION LEGEND						
PRODUCT	Y1	Y2	X	Z1	Z2	SQ. FT.
P1	35"	15"	30"	4 1/2"	3"	3.13

COLOR LEGEND	
☐	PAINT: Champagne Metallic Semi-gloss AKZO-NOBEL #BNK 250 or Semi-gloss Matthews #MP21314
■	VINYL: Reflective 3M Series #SC-005

H.1.21.

COAST SIGN
INCORPORATED
1500 West Embassy St, Anaheim, CA 92802
(714) 520-9144 FAX: (714) 520-5847

Date:	03-01-10
Scale:	
Drawn:	VR
Sales:	ER
Project Name:	Bank of America - Site ID # MN007660
Address:	70 OLD COUNTY RD
City / State:	BRISBANE, CA 940051307
Client Approval:	Date:

This is an original unpublished drawing created by Coast Sign, Inc. It is submitted for your personal use in conjunction with a project being planned for you by Coast Sign, Inc. And shall not be reproduced used by or disclosed to any firm or corporation for any purpose whatsoever without written permission.

No.	Designer	Date	Revision Notes
1			
2			
3			
4			
5			
6			

DESIGN DRAWING 7 of 13

Request Number:
PRJ-BOA2-43408

File Location:
W:\Bank of America 2\Art\Drawings\

11 X 17 TEMPLATE VERSION 5.0

EXISTING PHOTO- SIGN 19

SIGNAGE LAYOUTS

Specifications:

Face- Pre-fabricated aluminum traffic signs. Colors as shown in legend.

Pipes- 2" Dia. Round pipe painted Champagne Metallic Semi-Gloss finish & welded to second surface of sign face.

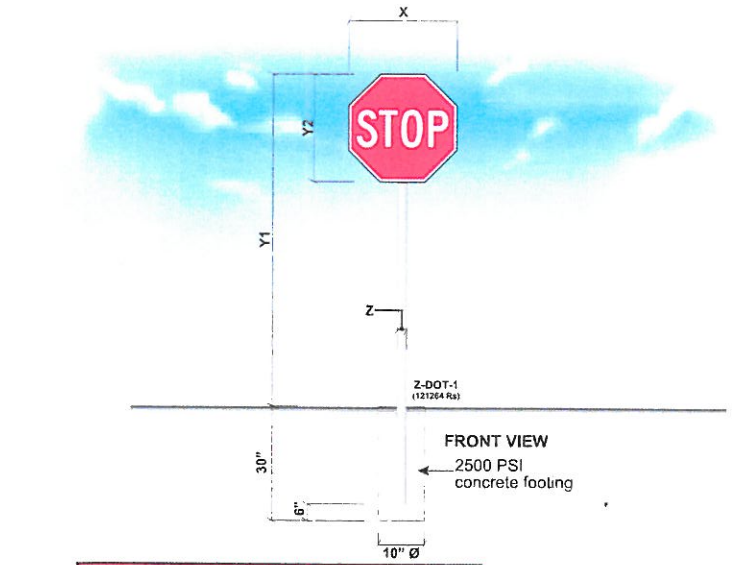

19

DIMENSION LEGEND					
PRODUCT	Y1	Y2	X	Z	SQ. FT.
Z-DOT-1	72"	24"	24"	2"	4.0

H.1.22.

COAST SIGN INCORPORATED
1500 West Embassy St. Anaheim, CA 92802
(714) 520-9144 FAX: (714) 520-5847

Date: 03-01-10	Project Name: Bank of America - Site ID # MIN007660
Scale:	Address: 70 OLD COUNTY RD
Drawn: VR	City / State: BRISBANE, CA 940051307
Sales: ER	Client Approval: Date

This is an original unpublished drawing created by Coast Sign Inc. It is submitted for your personal use in conjunction with a project being planned for you by Coast Sign Inc. And shall not be reproduced, used by or disclosed to any firm or corporation for any purpose whatsoever without written permission.

No.	Designer	Date	Revision Notes
1			
2			
3			
4			
5			
6			

DESIGN DRAWING 8 of 13

Request Number:

PRJ-BOA2-43408

File Location:
W:\Bank of America 2\Art\Drawings\

11 X 17 TEMPLATE VERSION 5.2

EXISTING PHOTO- SIGN 20

SIGNAGE LAYOUTS

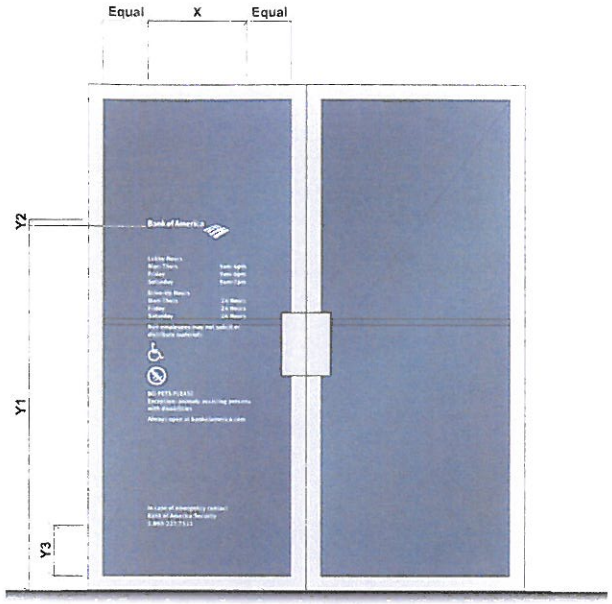

FRONT VIEW

20

DIMENSION LEGEND				
PRODUCT	Y1	Y2	Y3	X
R1	60"	1"	4" Minimum	16 1/4"

COLOR LEGEND	
☐	VINYL: White 3M # 7725-10

NOTE: VERIFY SURFACE APPLICATION & HOURS PRIOR TO MANUFACTURE.

H.1.23.

COAST SIGN INCORPORATED
1500 West Embassy St. Anaheim, CA 92802
(714) 520-9144 FAX: (714) 520-5847

Date: 03-01-10	Project Name: Bank of America - Site ID # MIN007660
Scale:	Address: 70 OLD COUNTY RD.
Drawn: VR	City / State: BRISBANE, CA 940051307
Sales: ER	Client Approval: Date:

This is an original unpublished drawing created by Coast Sign Inc. It is submitted for your personal use in conjunction with a project being planned for you by Coast Sign, Inc. And shall not be reproduced, used by or disclosed to any firm or corporation for any purpose whatsoever without written permission.

No.	Designer	Date	Revision Notes
1			
2			
3			
4			
5			
6			

DESIGN DRAWING 9 of 13

Request Number:
PRJ-BOA2-43408

File Location:
W:\Bank of America 2\Art\Drawings\

11 X 17 TEMPLATE VERSION 5.0

EXISTING PHOTO - SIGN 4

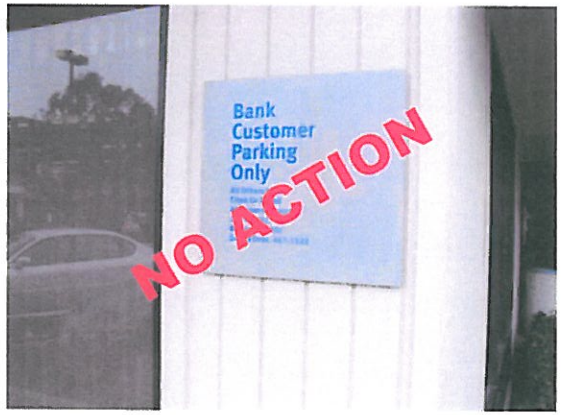

EXISTING PHOTO - SIGN 5

EXISTING PHOTO - SIGN 6

EXISTING PHOTO - SIGN 10

EXISTING PHOTO - SIGN 11

EXISTING PHOTO - SIGN 12

H.1.24.

COAST SIGN
INCORPORATED
1500 West Embassy St. Anaheim, CA 92802
(714) 520-9144 FAX: (714) 520-5847

Date: 03-01-10	Project Name: Bank of America - Site ID # MIN007660
Scale:	Address: 70 OLD COUNTY RD
Drawn: VR	City / State: BRISBANE, CA 940051307
Sales: ER	Client Approval: Date:

This is an original unpublished drawing created by Coast Sign, Inc. It is submitted for your personal use in conjunction with a project being planned for you by Coast Sign, Inc. And shall not be reproduced, used by or disclosed to any firm or corporation for any purpose whatsoever without written permission.

No.	Designer	Date	Revision Notes
1			
2			
3			
4			
5			
6			

DESIGN DRAWING 11 of 13

Request Number:
PRJ-BOA2-43408

File Location
W:\Bank of America 2\Art\Drawings\

11 X 17 TEMPLATE VERSION 5.0

EXISTING PHOTO - SIGN 13

EXISTING PHOTO - SIGN 14

EXISTING PHOTO - SIGN 15

EXISTING PHOTO - SIGN 16

EXISTING PHOTO - SIGN 17

EXISTING PHOTO - SIGN 18

H-1.25

COAST SIGN
INCORPORATED
1500 West Embassy St. Anaheim, CA 92802
(714) 520-9144 FAX: (714) 520-5847

Date:	03-01-10
Scale:	
Drawn:	VR
Sales:	ER
Project Name:	Bank of America - Site ID # MIN007680
Address:	70 OLD COUNTY RD
City / State:	BRISBANE, CA 940951307
Client Approval	Date

This is an original unpublished drawing created by Coast Sign Inc. It is submitted for your personal use in conjunction with a project being planned for you by Coast Sign Inc. And shall not be reproduced used by or disclosed to any firm or corporation for any purpose whatsoever without written permission.

No.	Designer	Date	Revision Notes
1			
2			
3			
4			
5			
6			

DESIGN DRAWING 12 of 13

Request Number:
PRJ-BOA2-43408

File Location:
W:\Bank of America 2\Art\Drawings\

11 X 17 TEMPLATE VERSION 3.0

Bank of America

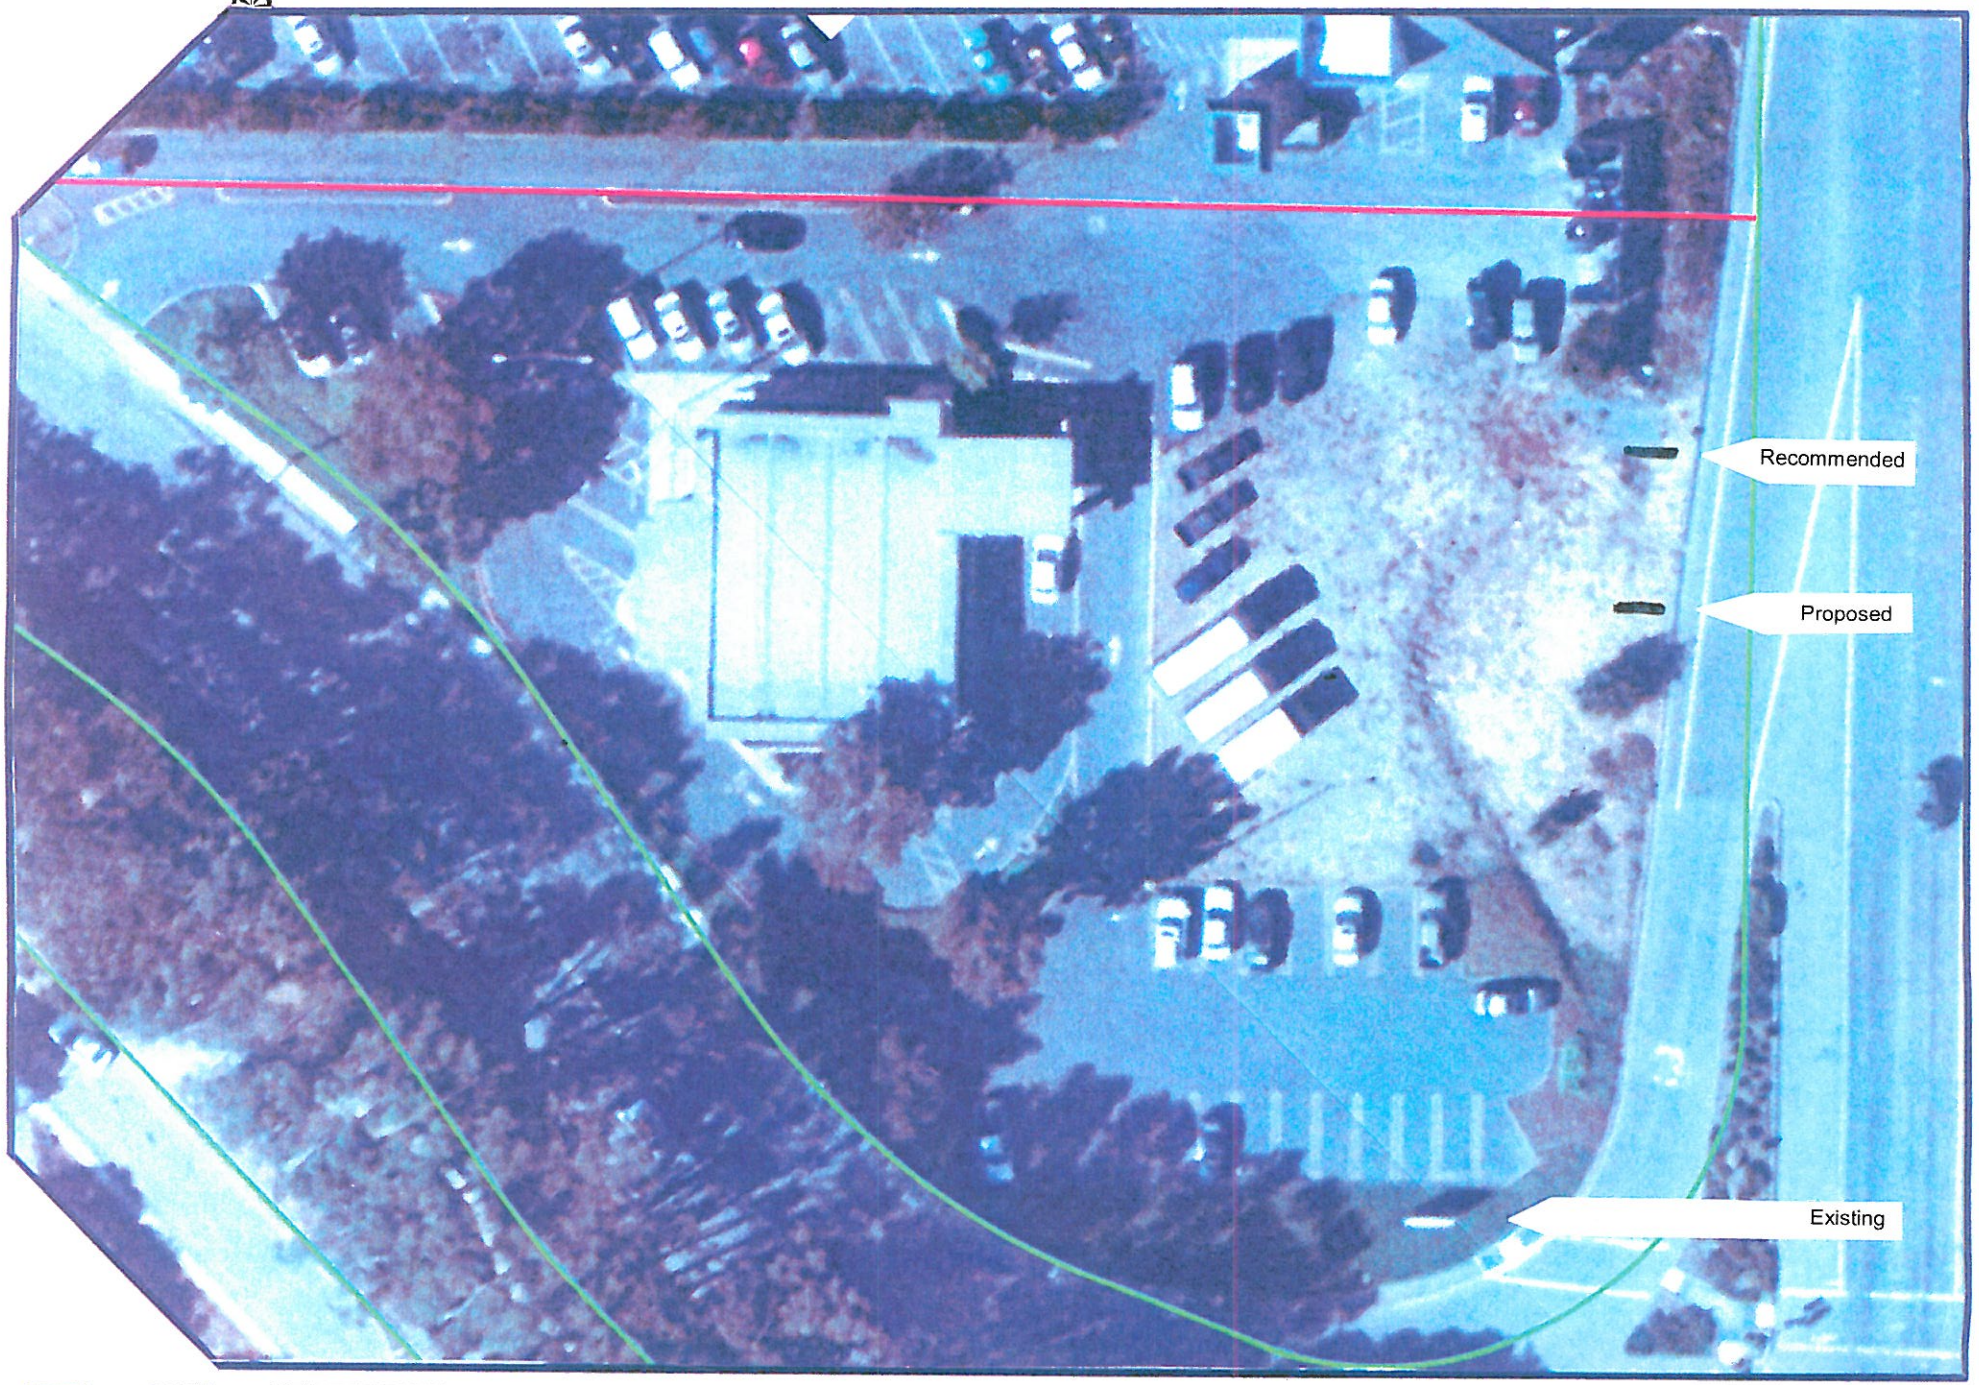

H.1.26.

0 25 50 100 Feet

City of Brisbane
For Planning Purposes Only
Obtain a Registered Survey for Accurate Information