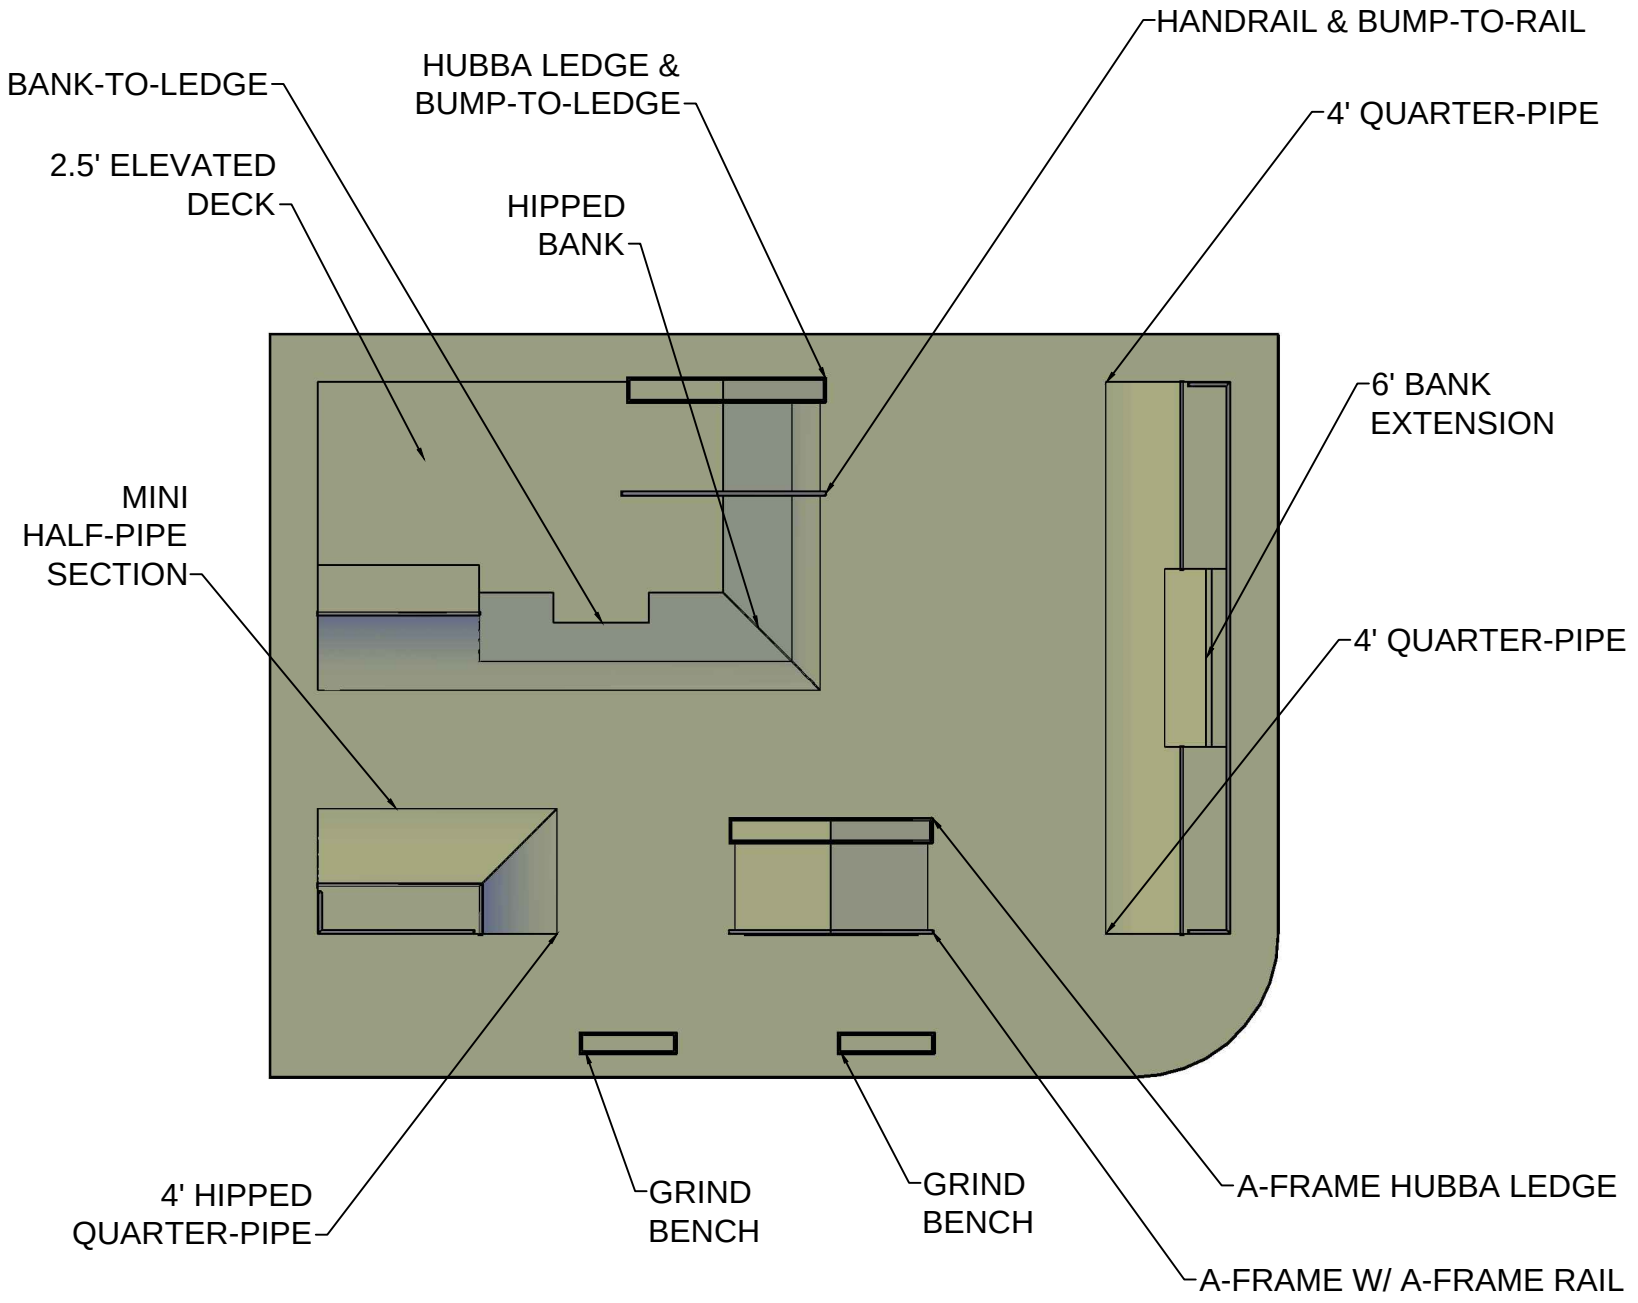

SPOHN RANCH SKATEPARKS
DESIGN. BUILD. COME TOGETHER.
6824 S. CENTINELA AVE - LOS ANGELES, CA 90230
OFFICE (626) 330-5803 - FAX (626) 330-5503

The use of these plans shall be restricted to the original site for which they were prepared, and publication thereof is limited to such use. Reproduction, publication or reuse of these plans, or parts thereof, in any method, in whole or part, without express written consent from Spohn Ranch, Inc. is prohibited. Visual contact with these plans shall constitute prima facie evidence of acceptance of these restrictions. Copyright © 2014 Spohn Ranch, Inc.

PROJECT TITLE
BRISBANE SKATEPARK - OPTION 1

SHEET TITLE
PLAN VIEW

SHEET NO.

OF XX